


OFFICIAL PHOTOGRAPH
NOT TO BE RELEASED
FOR PUBLICATION
NAVY YARD MARE ISLAND, CALIF.

RESTRICTED

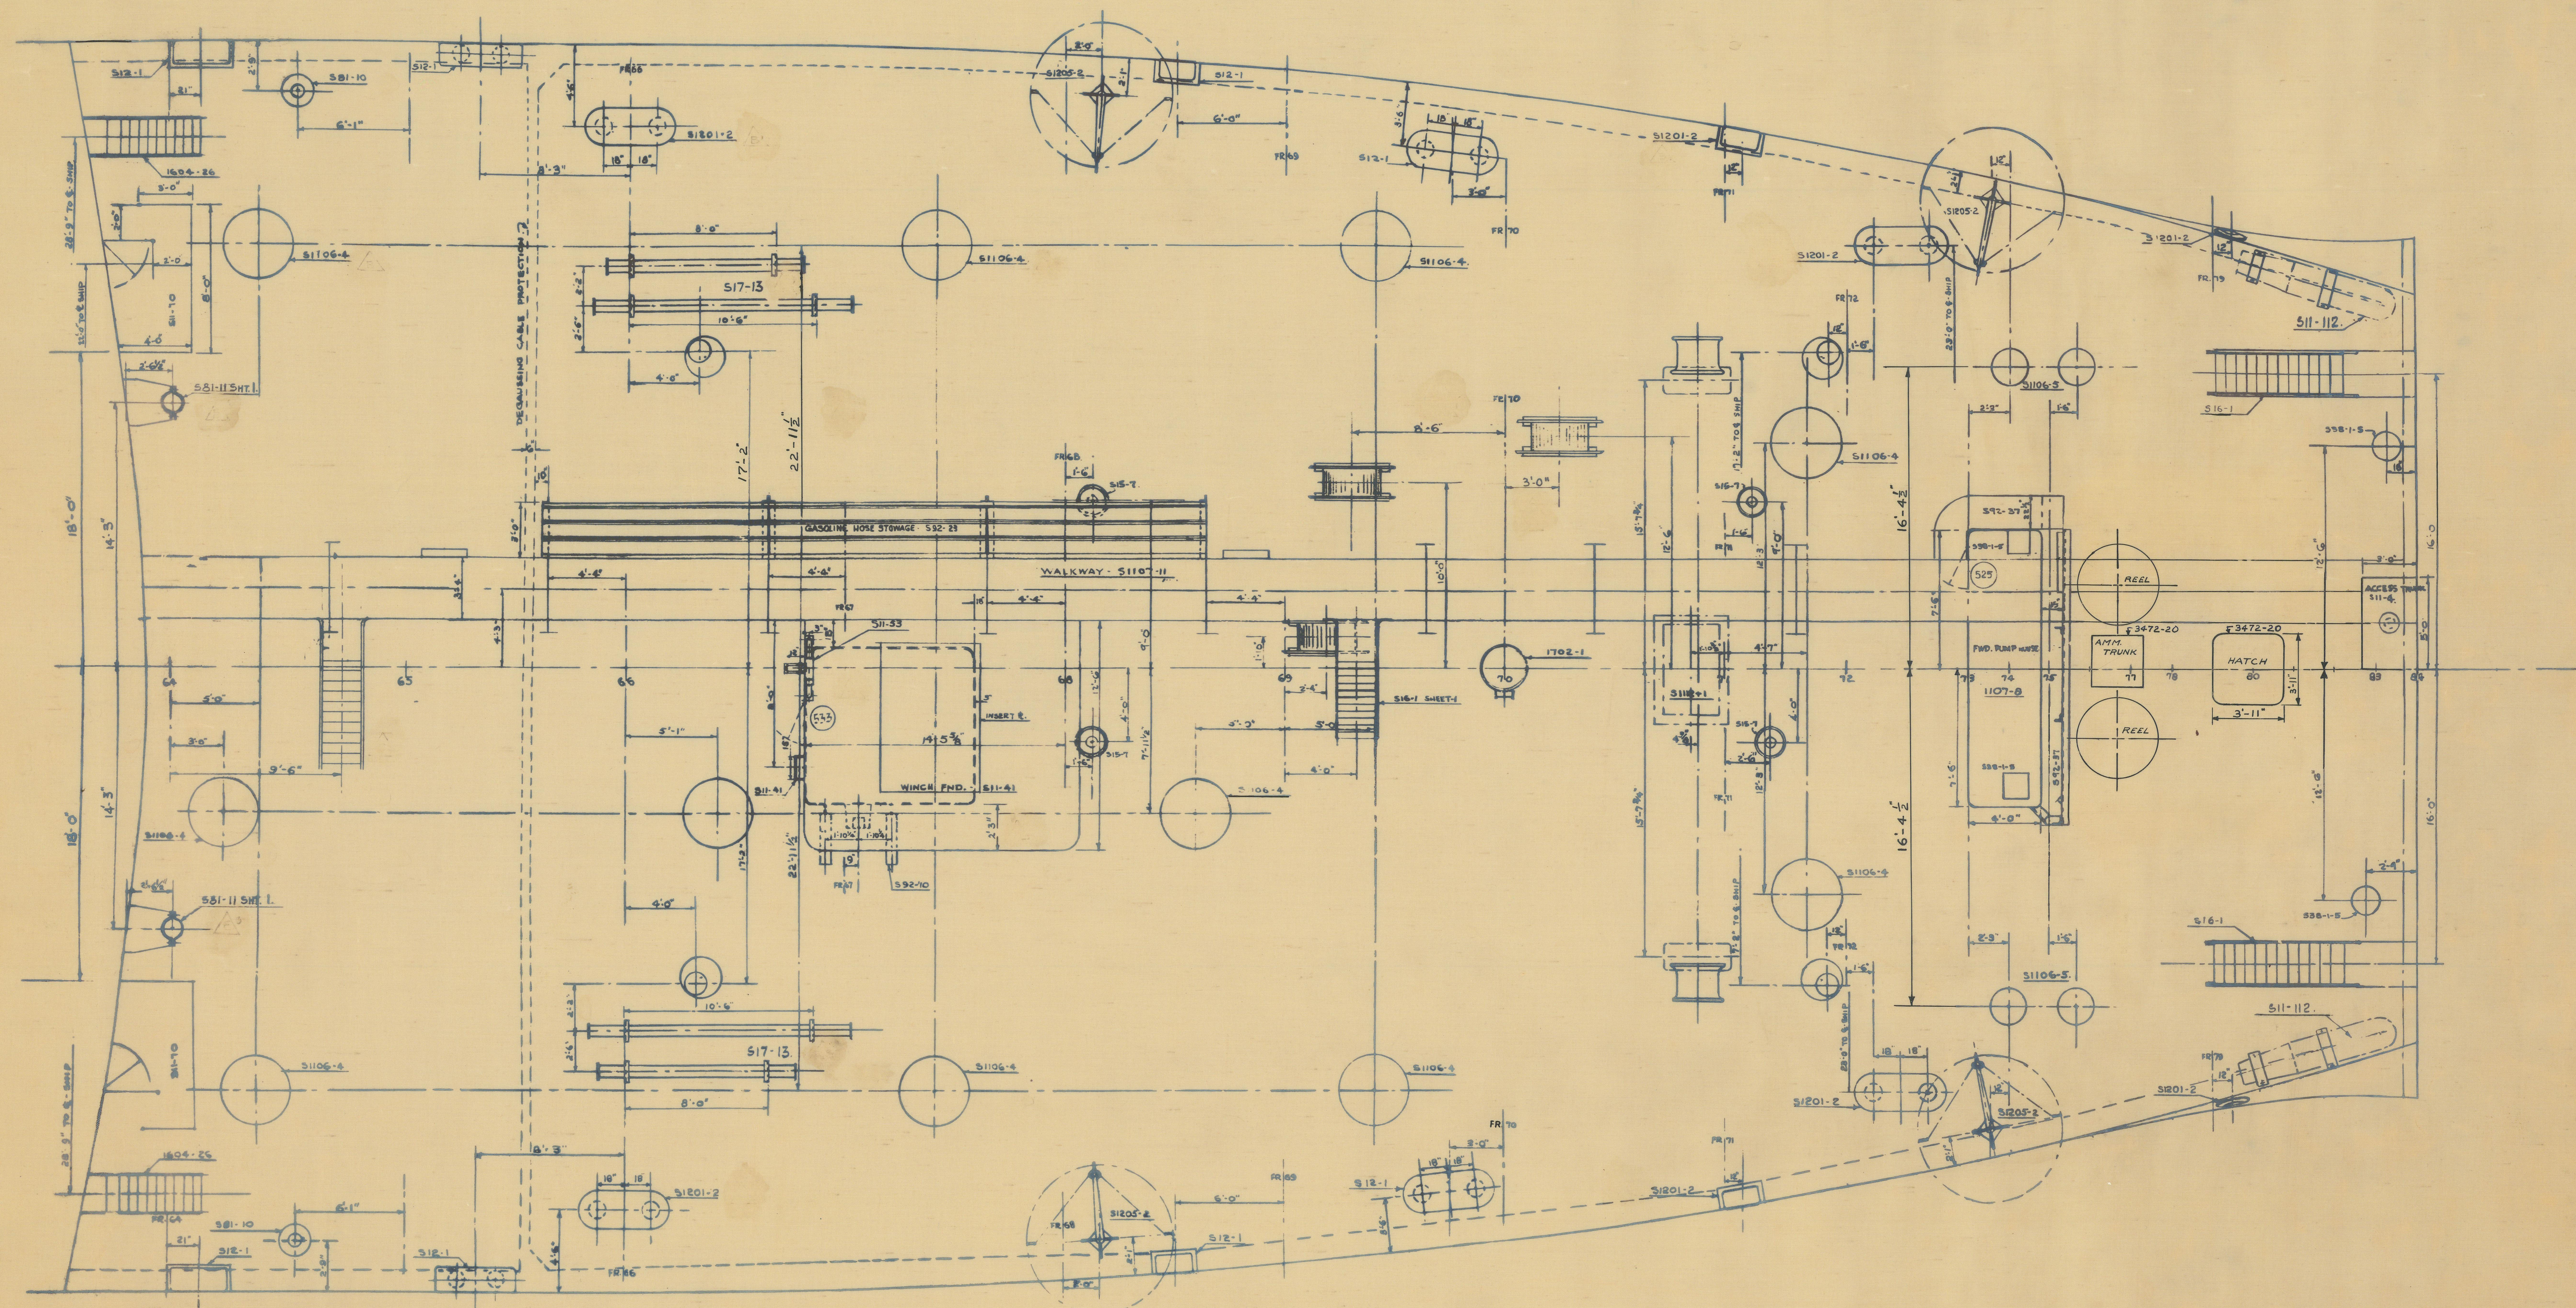



MARINSHIP MULLS 50 & 51
USMC MULLS 1826 & 1827

APPROVED *[Signature]*

APPROVED _____ USMC

APPROVED _____ ABS

APPROVED _____ MMI

U. S. MARITIME COMMISSION
West Coast Regional Construction Office
Oakland, California
Approval Date *July 21-77*
W. E. ST. MARK (1826)
HULL PLAN APPROVAL SECTION

AW 4			
AW 3			
OFFICIAL NO.	NAME		
MARK DATE	DESCRIPTION	BY	APPD.
ALTERATIONS			
DRG. NO. 595-5	ALTO.		
GENERAL ARRANGEMENT			
MAIN DECK FW'D			
FRS. 64 TO 84			
MARINSHIP CORPORATION			
SAUSALITO, CALIF.			
SCALE - 1/4" = 1'-0"	SUBMITTED JW		
DRAWN BY Joe Jowle	APPROVED <i>[Signature]</i>		
DATE 11-21-63			
CHECKED BY JW			
BUREAU OF SHIPS PLAN NO.			
AW3	SO103	155741 ALTO	

300 Bulkheads (R. for the 1826-1827) of 1/1/64) 5/17/65